Campus Center - Basement

drawn Jan. 2002 by keh

Revised October 2019

Legend


Fire Extinguisher

Pull Station

Evacuation

You Are Here

Emergency Exit Stairs

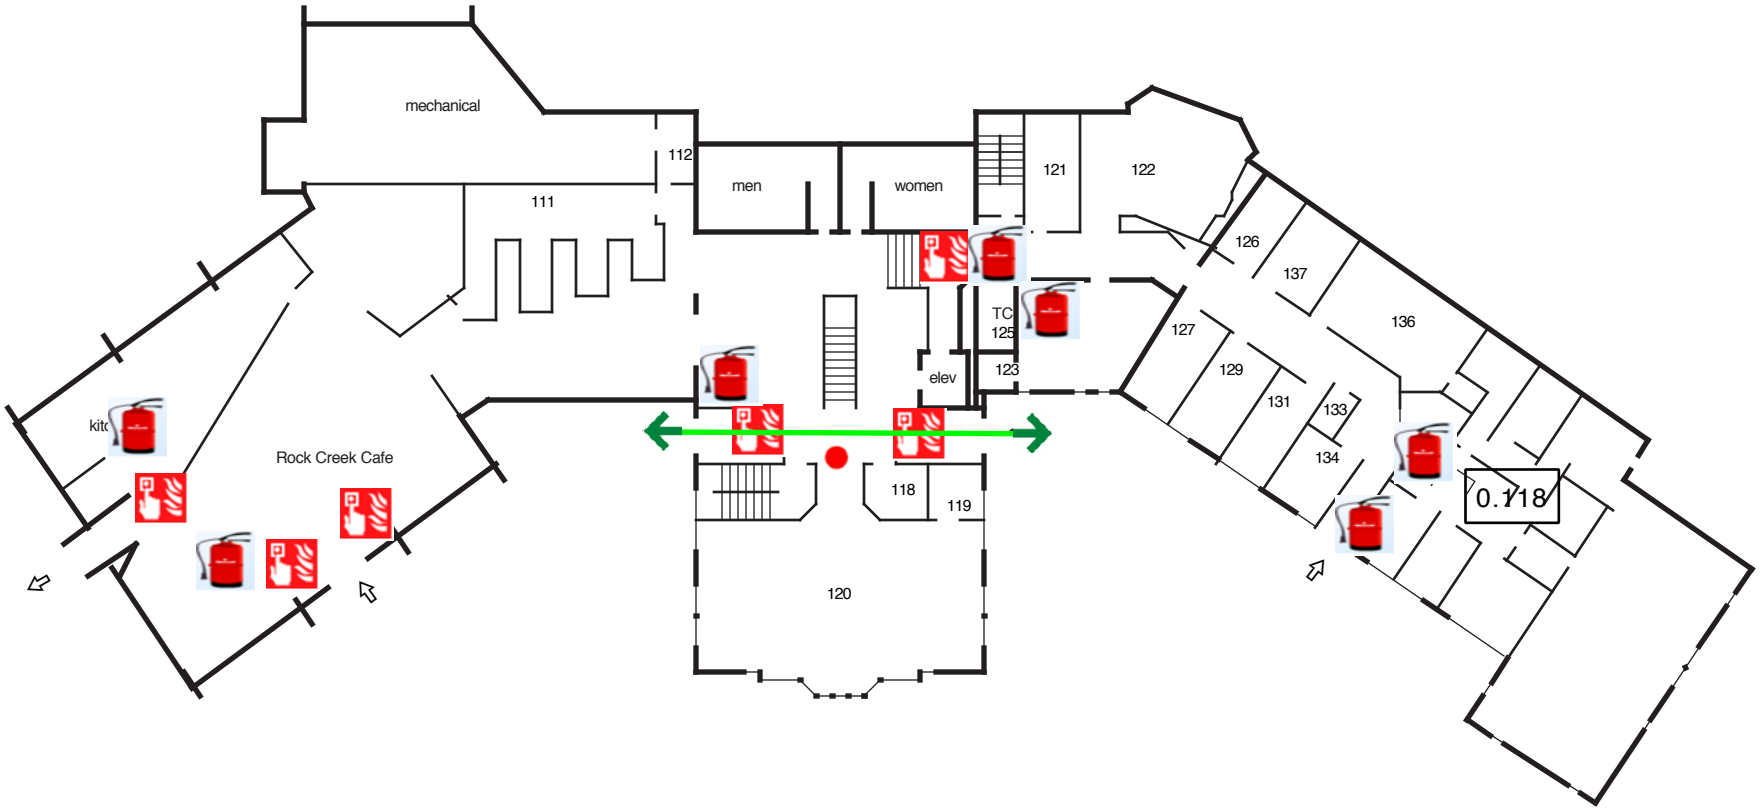

30' 30' 30' 30' 30' 30'

1/24" = 1'-0"

CAM

Campus Center - 1st Floor

drawn Jan. 2002 by keh

Revised October 2019

Legend


Fire Extinguisher

Pull Station

Evacuation

You Are Here

Emergency Exit Stairs

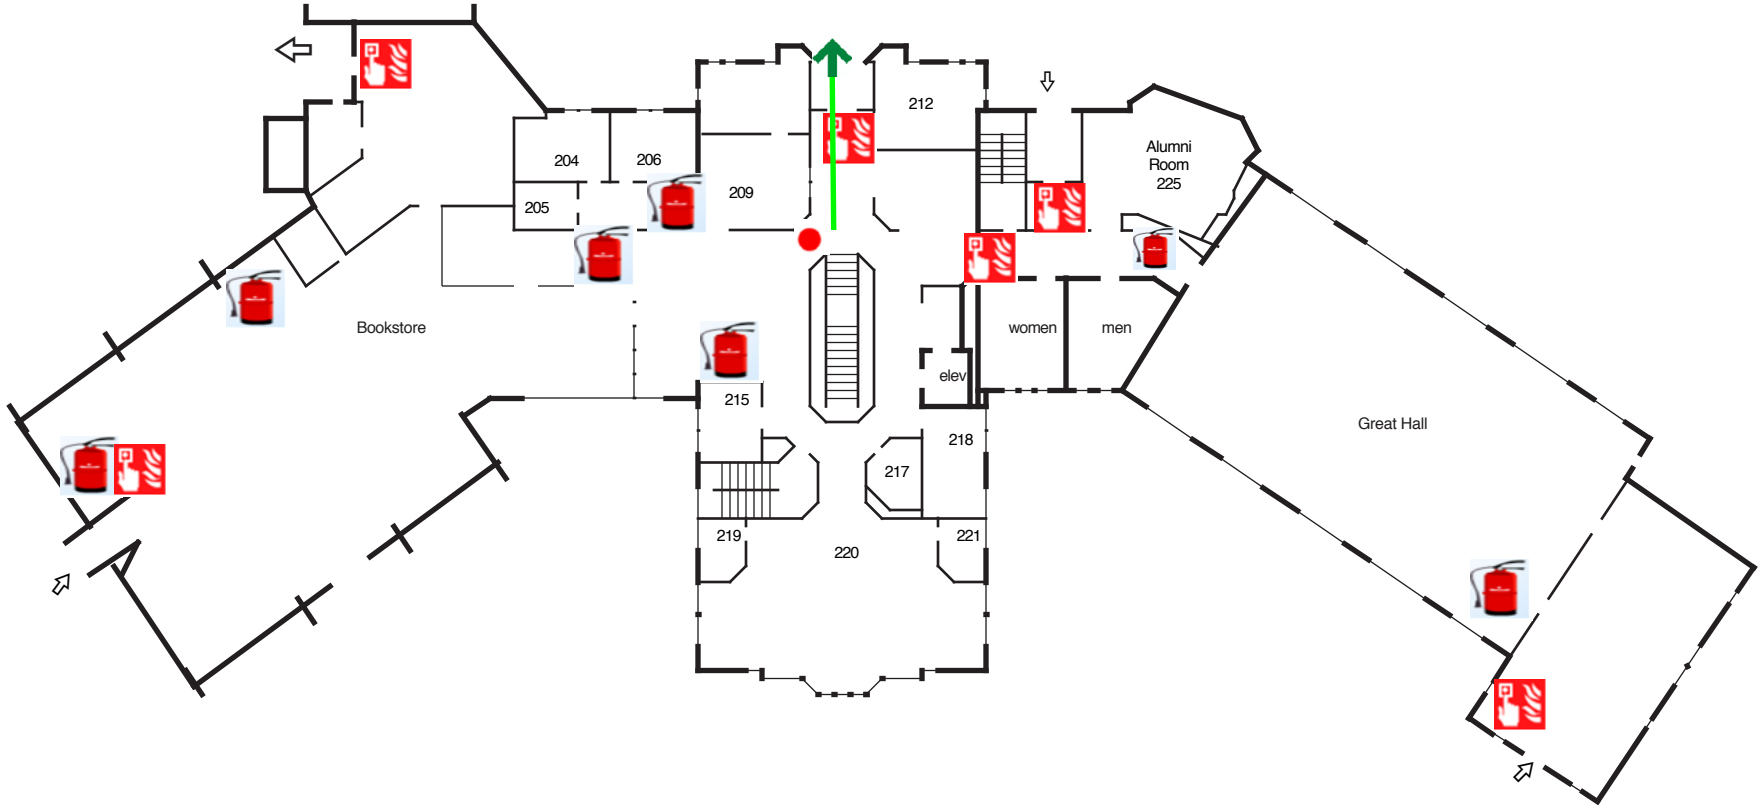

30' 30' 30' 30' 30' 30'

1/24" = 1'-0"

CAM

Campus Center - 2nd Floor

drawn Jan. 2002 by keh

Revised October 2019

Legend

Fire Extinguisher

You Are Here

Pull Station

Emergency Exit Stairs

Evacuation



30' 30' 30' 30' 30' 30'

1/24" = 1'-0"

CAM