


Campus Center - Basement

drawn Jan. 2002 by keh

Revised October 2019

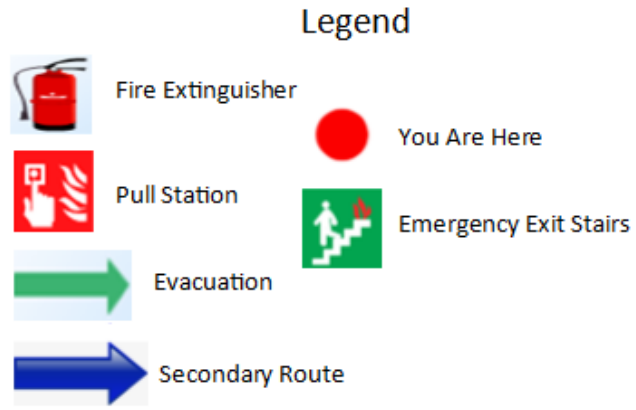

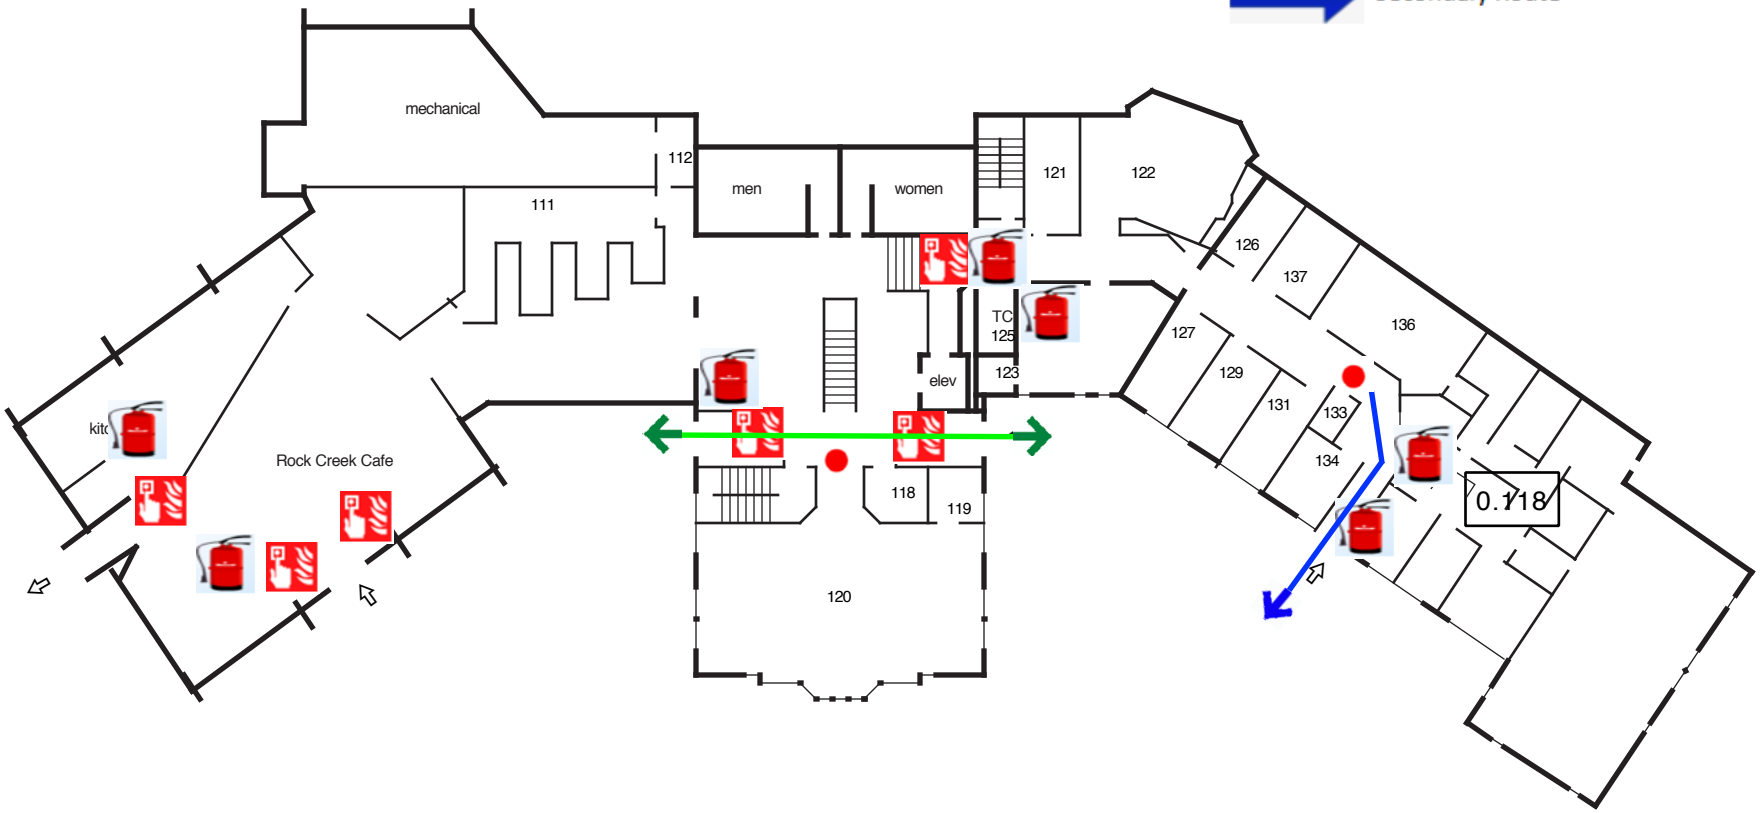

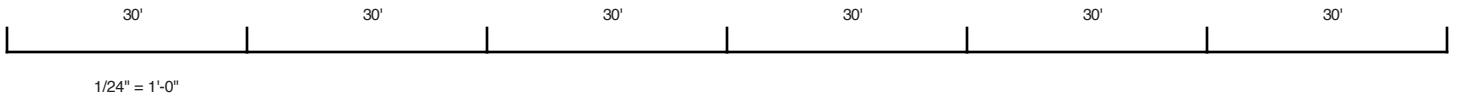


1/24" = 1'-0"

CAM

Campus Center - 1st Floor

drawn Jan. 2002 by keh

Revised October 2019

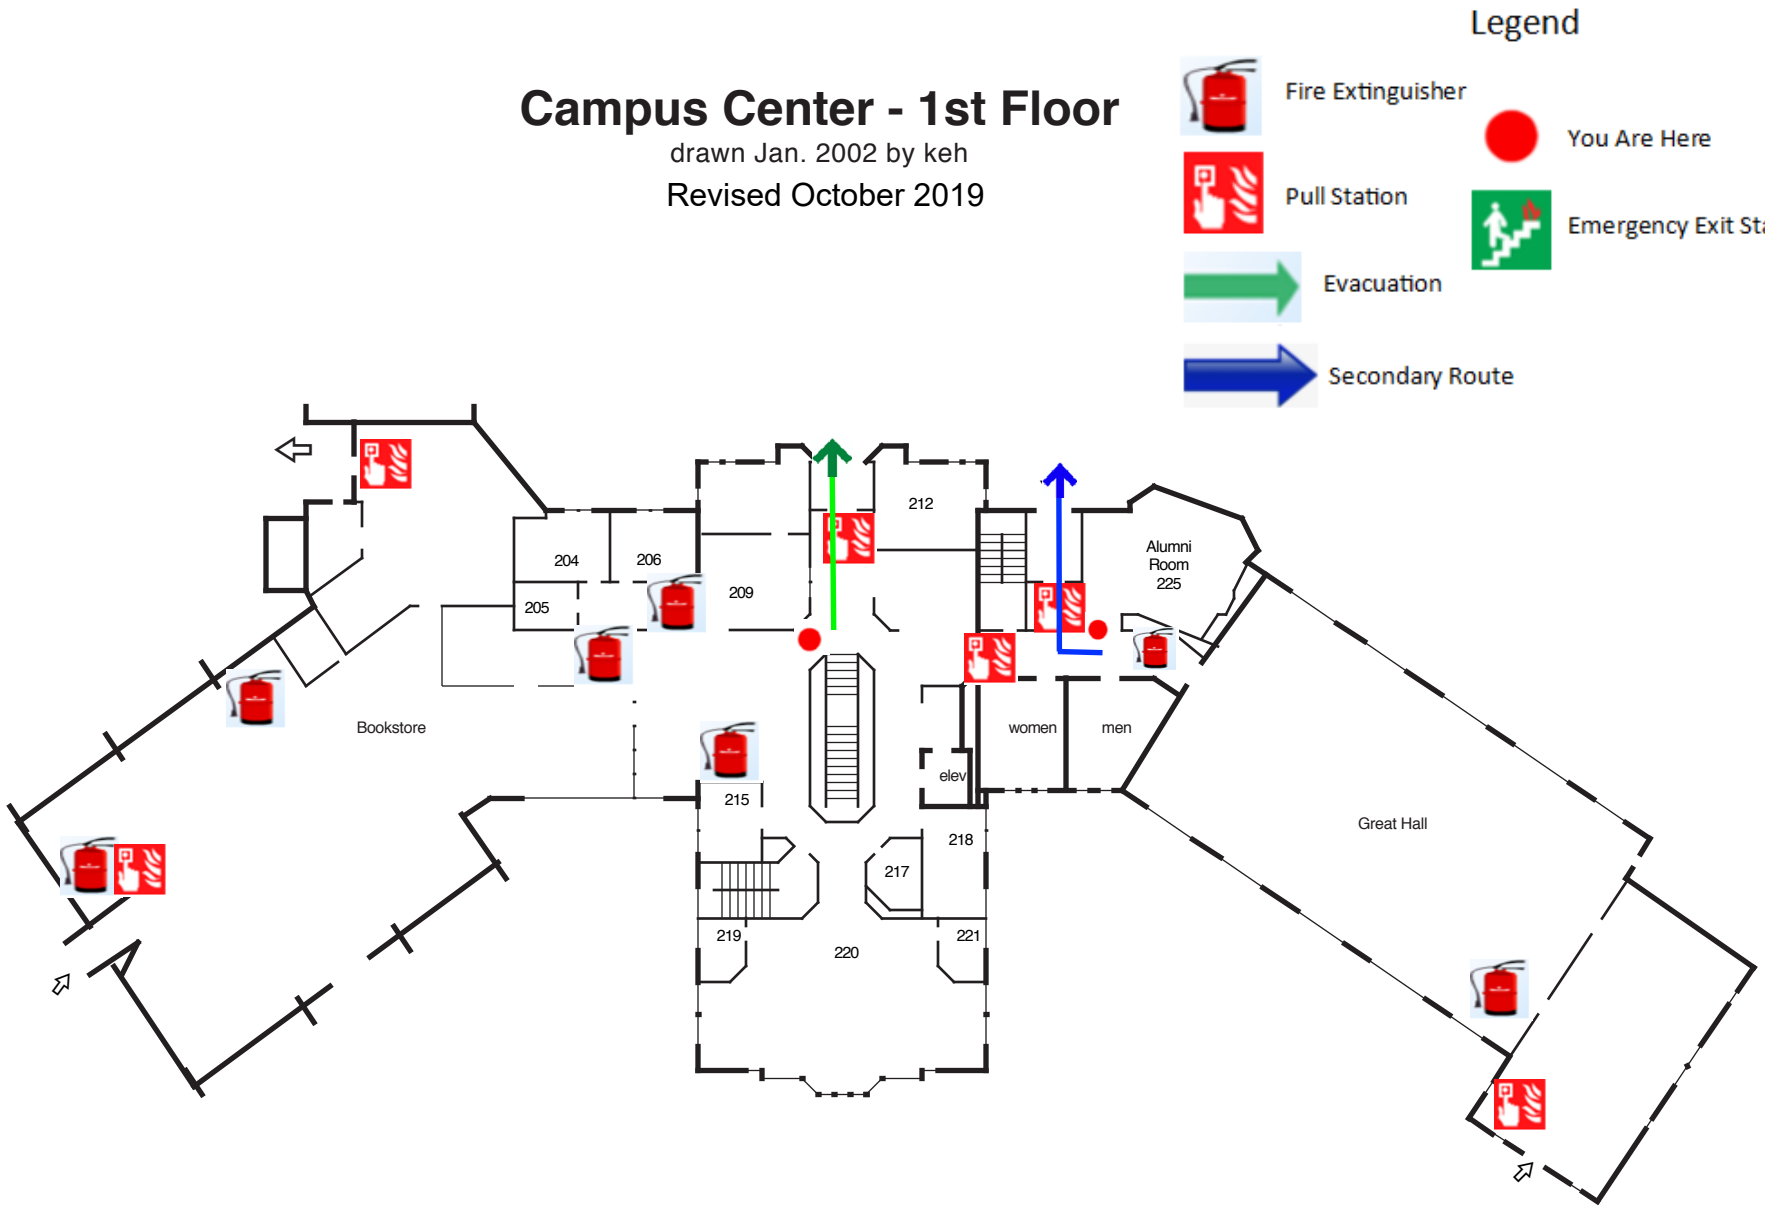

CAM

Campus Center - 2nd Floor

drawn Jan. 2002 by keh

Revised October 2019

Legend

Fire Extinguisher


You Are Here

Pull Station

Emergency Exit Stairs

Evacuation

Secondary Route

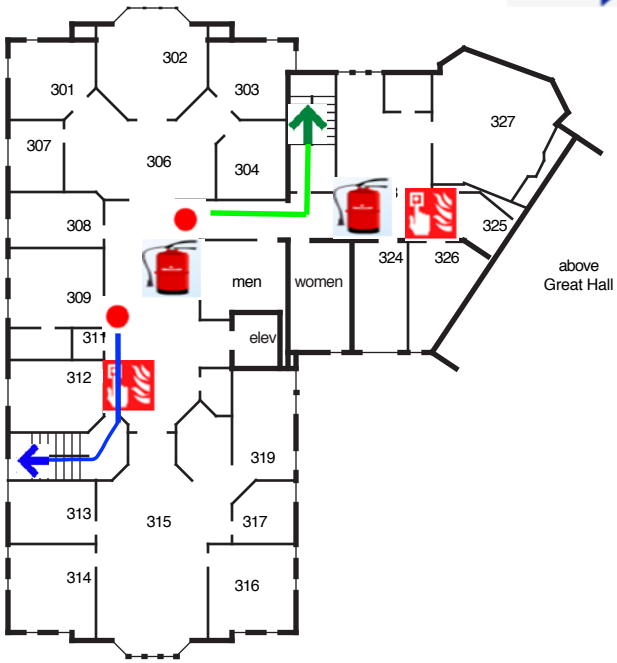

30' 30' 30' 30' 30' 30'

1/24" = 1'-0"

CAM