

King East Residence Hall - Basement

drawn Jan. 1997 by keh

= 12

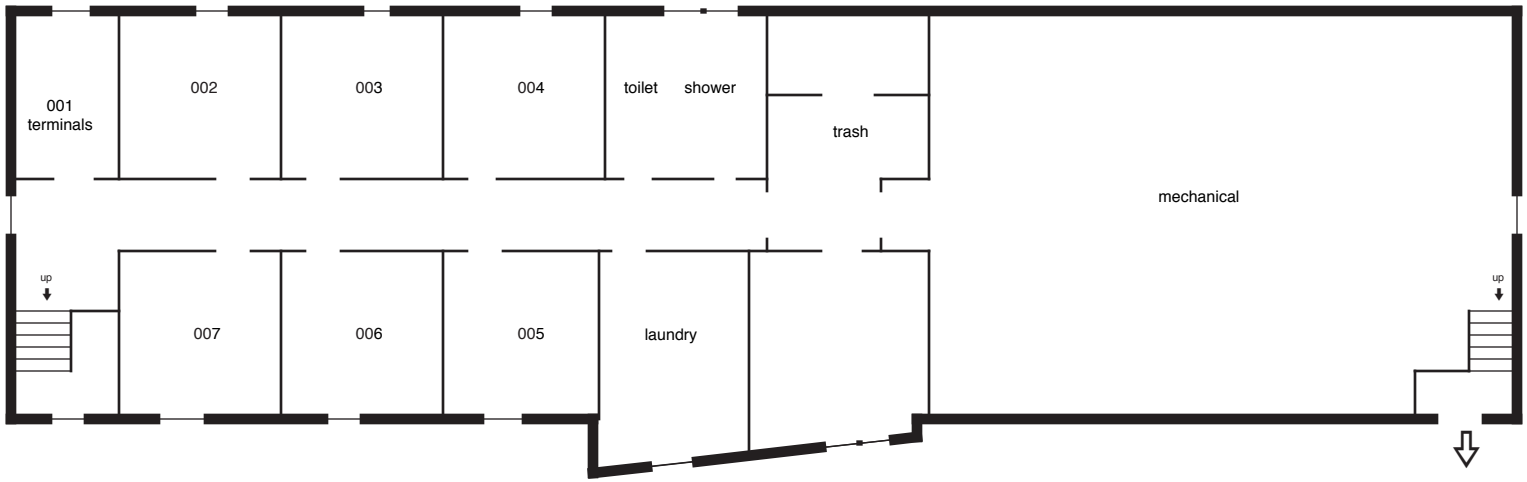

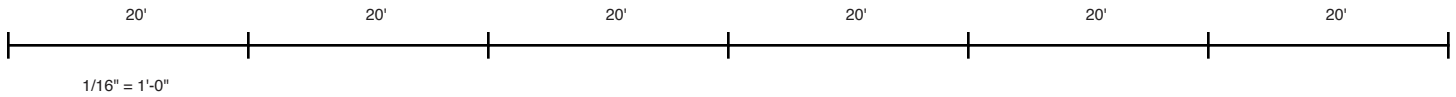


1/16" = 1'-0"


KER

King East Residence Hall - 1st Floor

drawn Jan. 1997 by keh

= 28

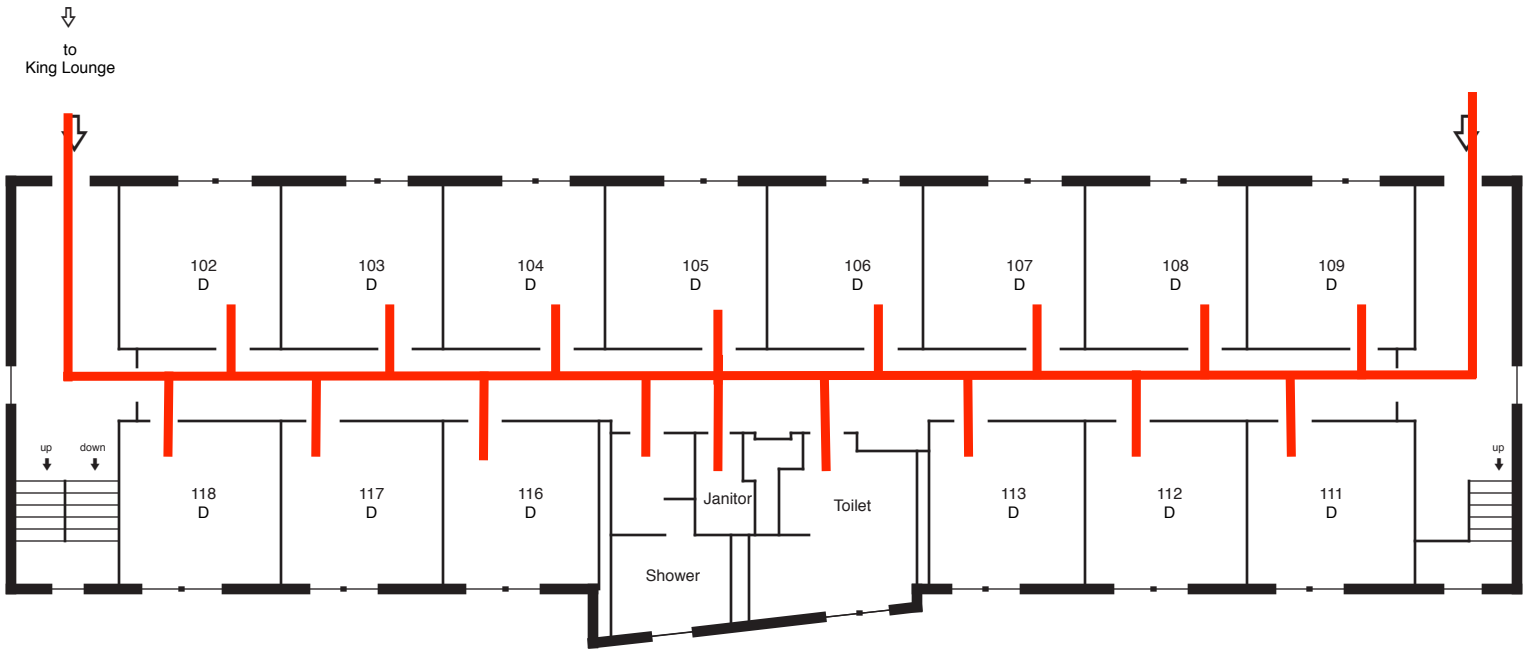

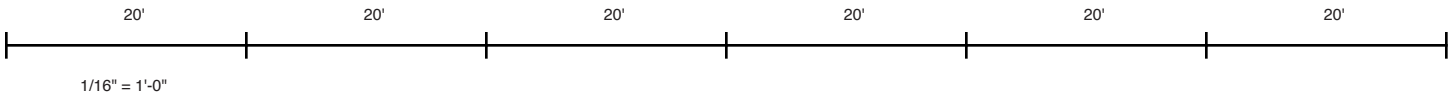


1/16" = 1'-0"


KER

King East Residence Hall - 2nd Floor

drawn Jan. 1997 by keh

= 30

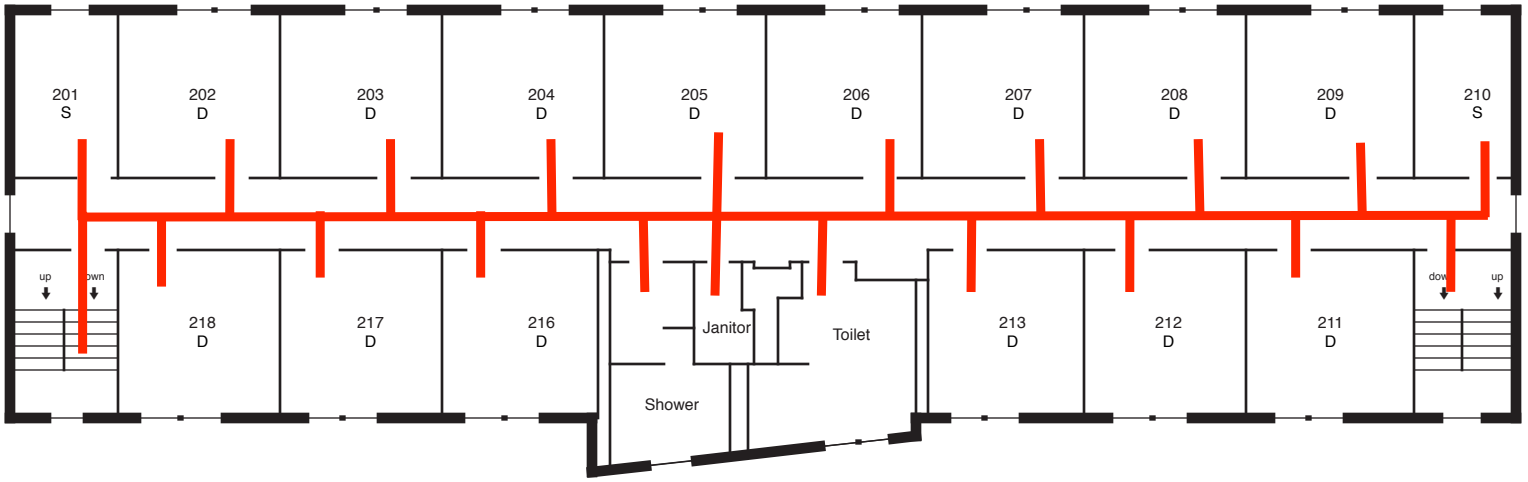

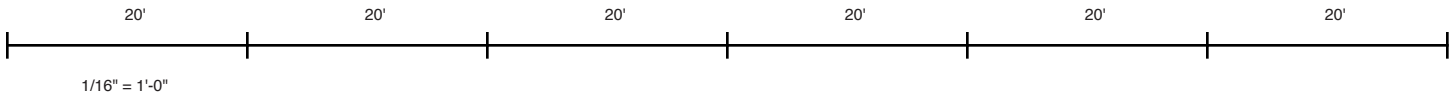


1/16" = 1'-0"


KER

King East Residence Hall - 3rd Floor

drawn Jan. 1997 by keh

= 30

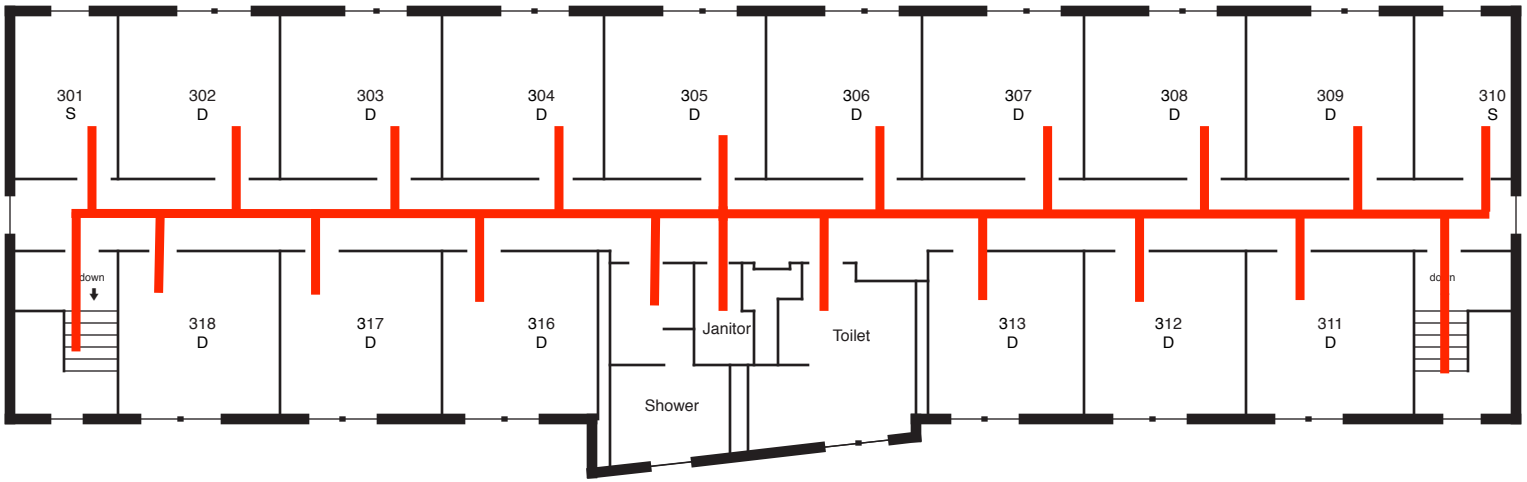

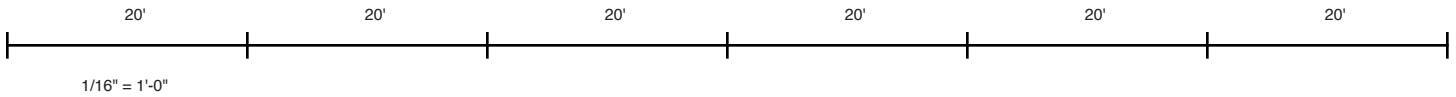

1/16" = 1'-0"

KER