

= 0

King West Residence Hall - **Basement**

drawn Feb. 1997 by keh

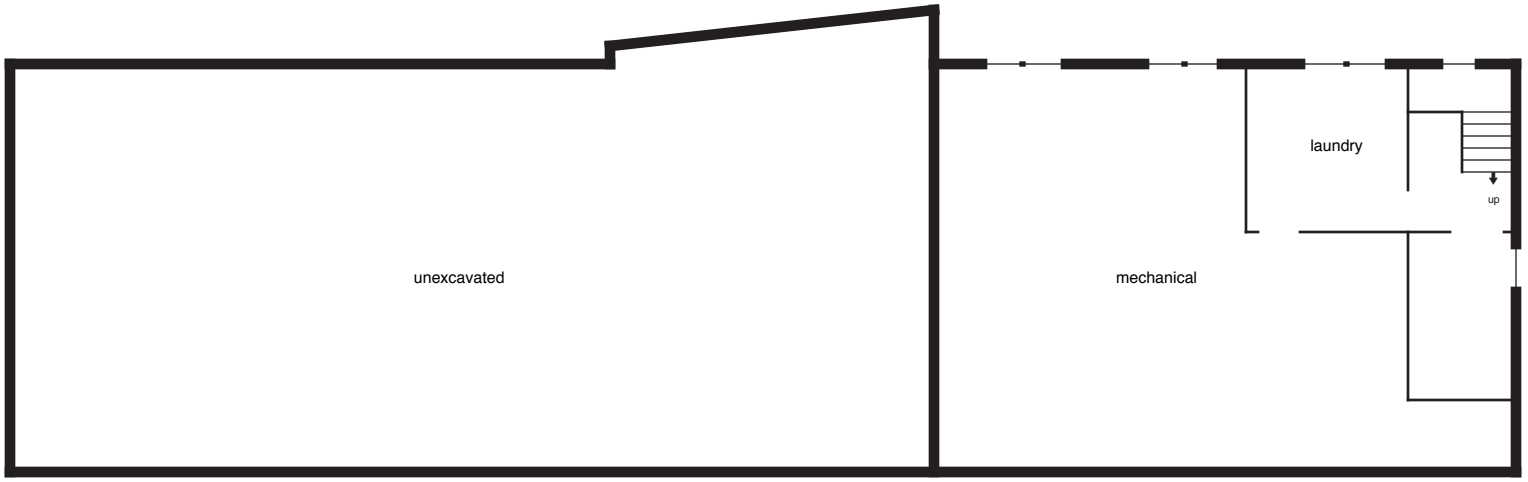

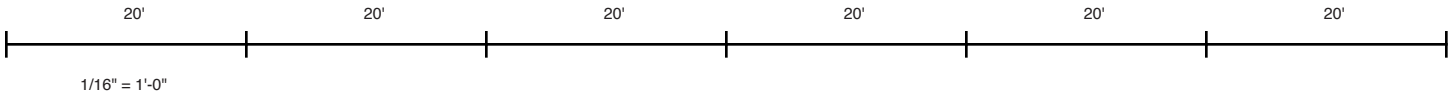


1/16" = 1'-0"


KWR

= 28

King West Residence Hall - 1st Floor

drawn Jan. 1997 by keh

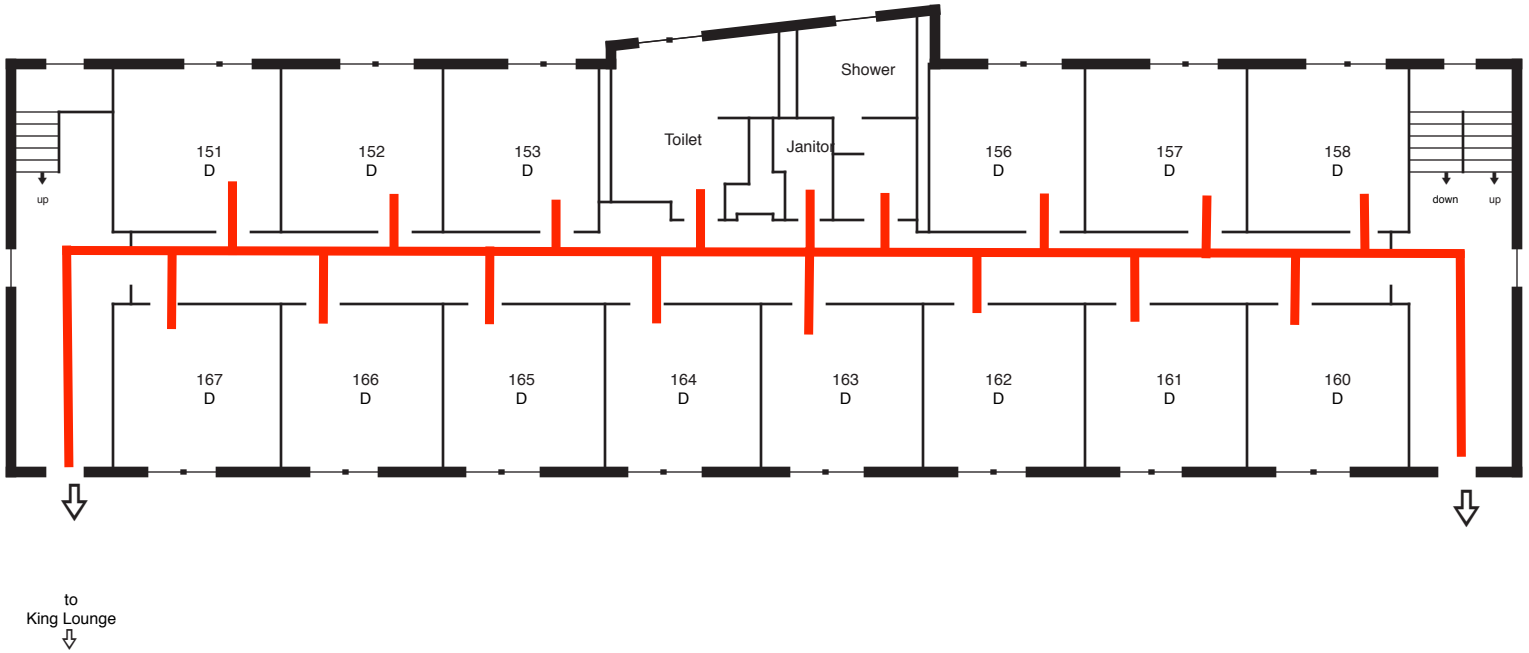

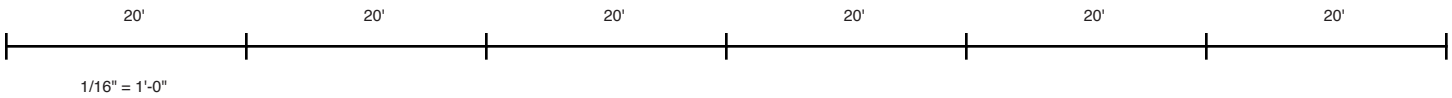


1/16" = 1'-0"


KWR

= 30

King West Residence Hall - 2nd Floor

drawn Jan. 1997 by keh

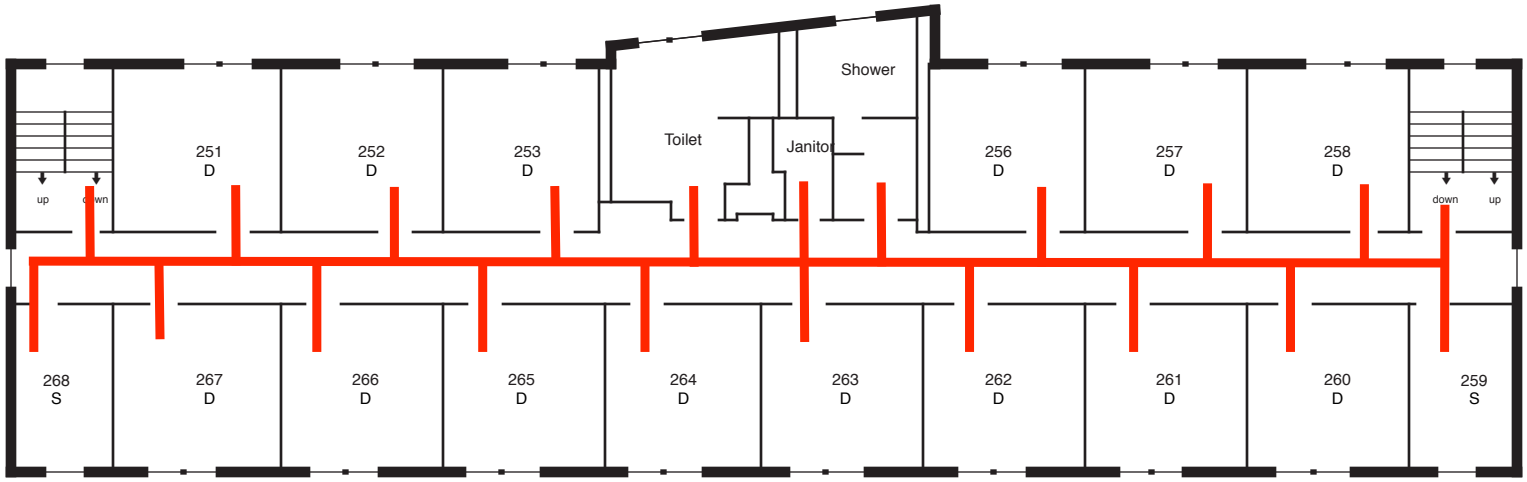

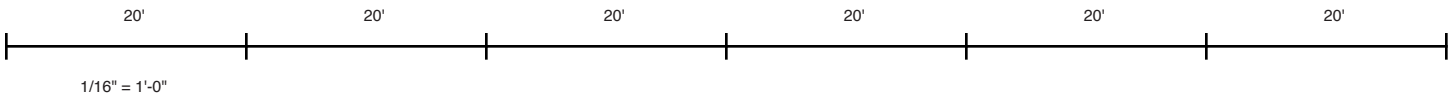


1/16" = 1'-0"


KWR

= 30

King West Residence Hall - 3rd Floor

drawn Jan. 1997 by keh

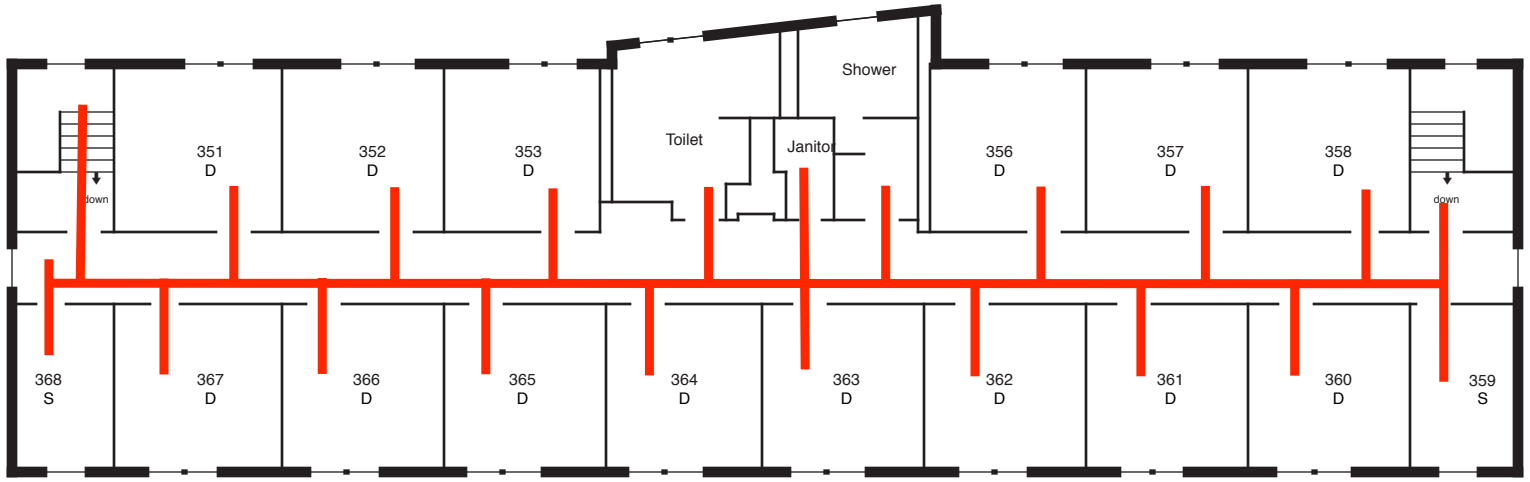

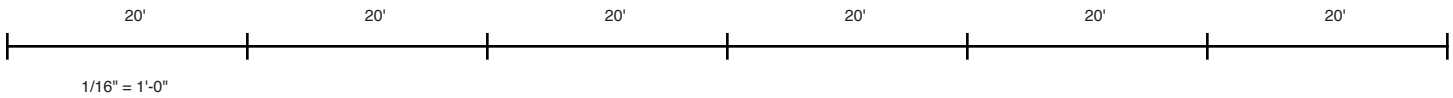

1/16" = 1'-0"

KWR